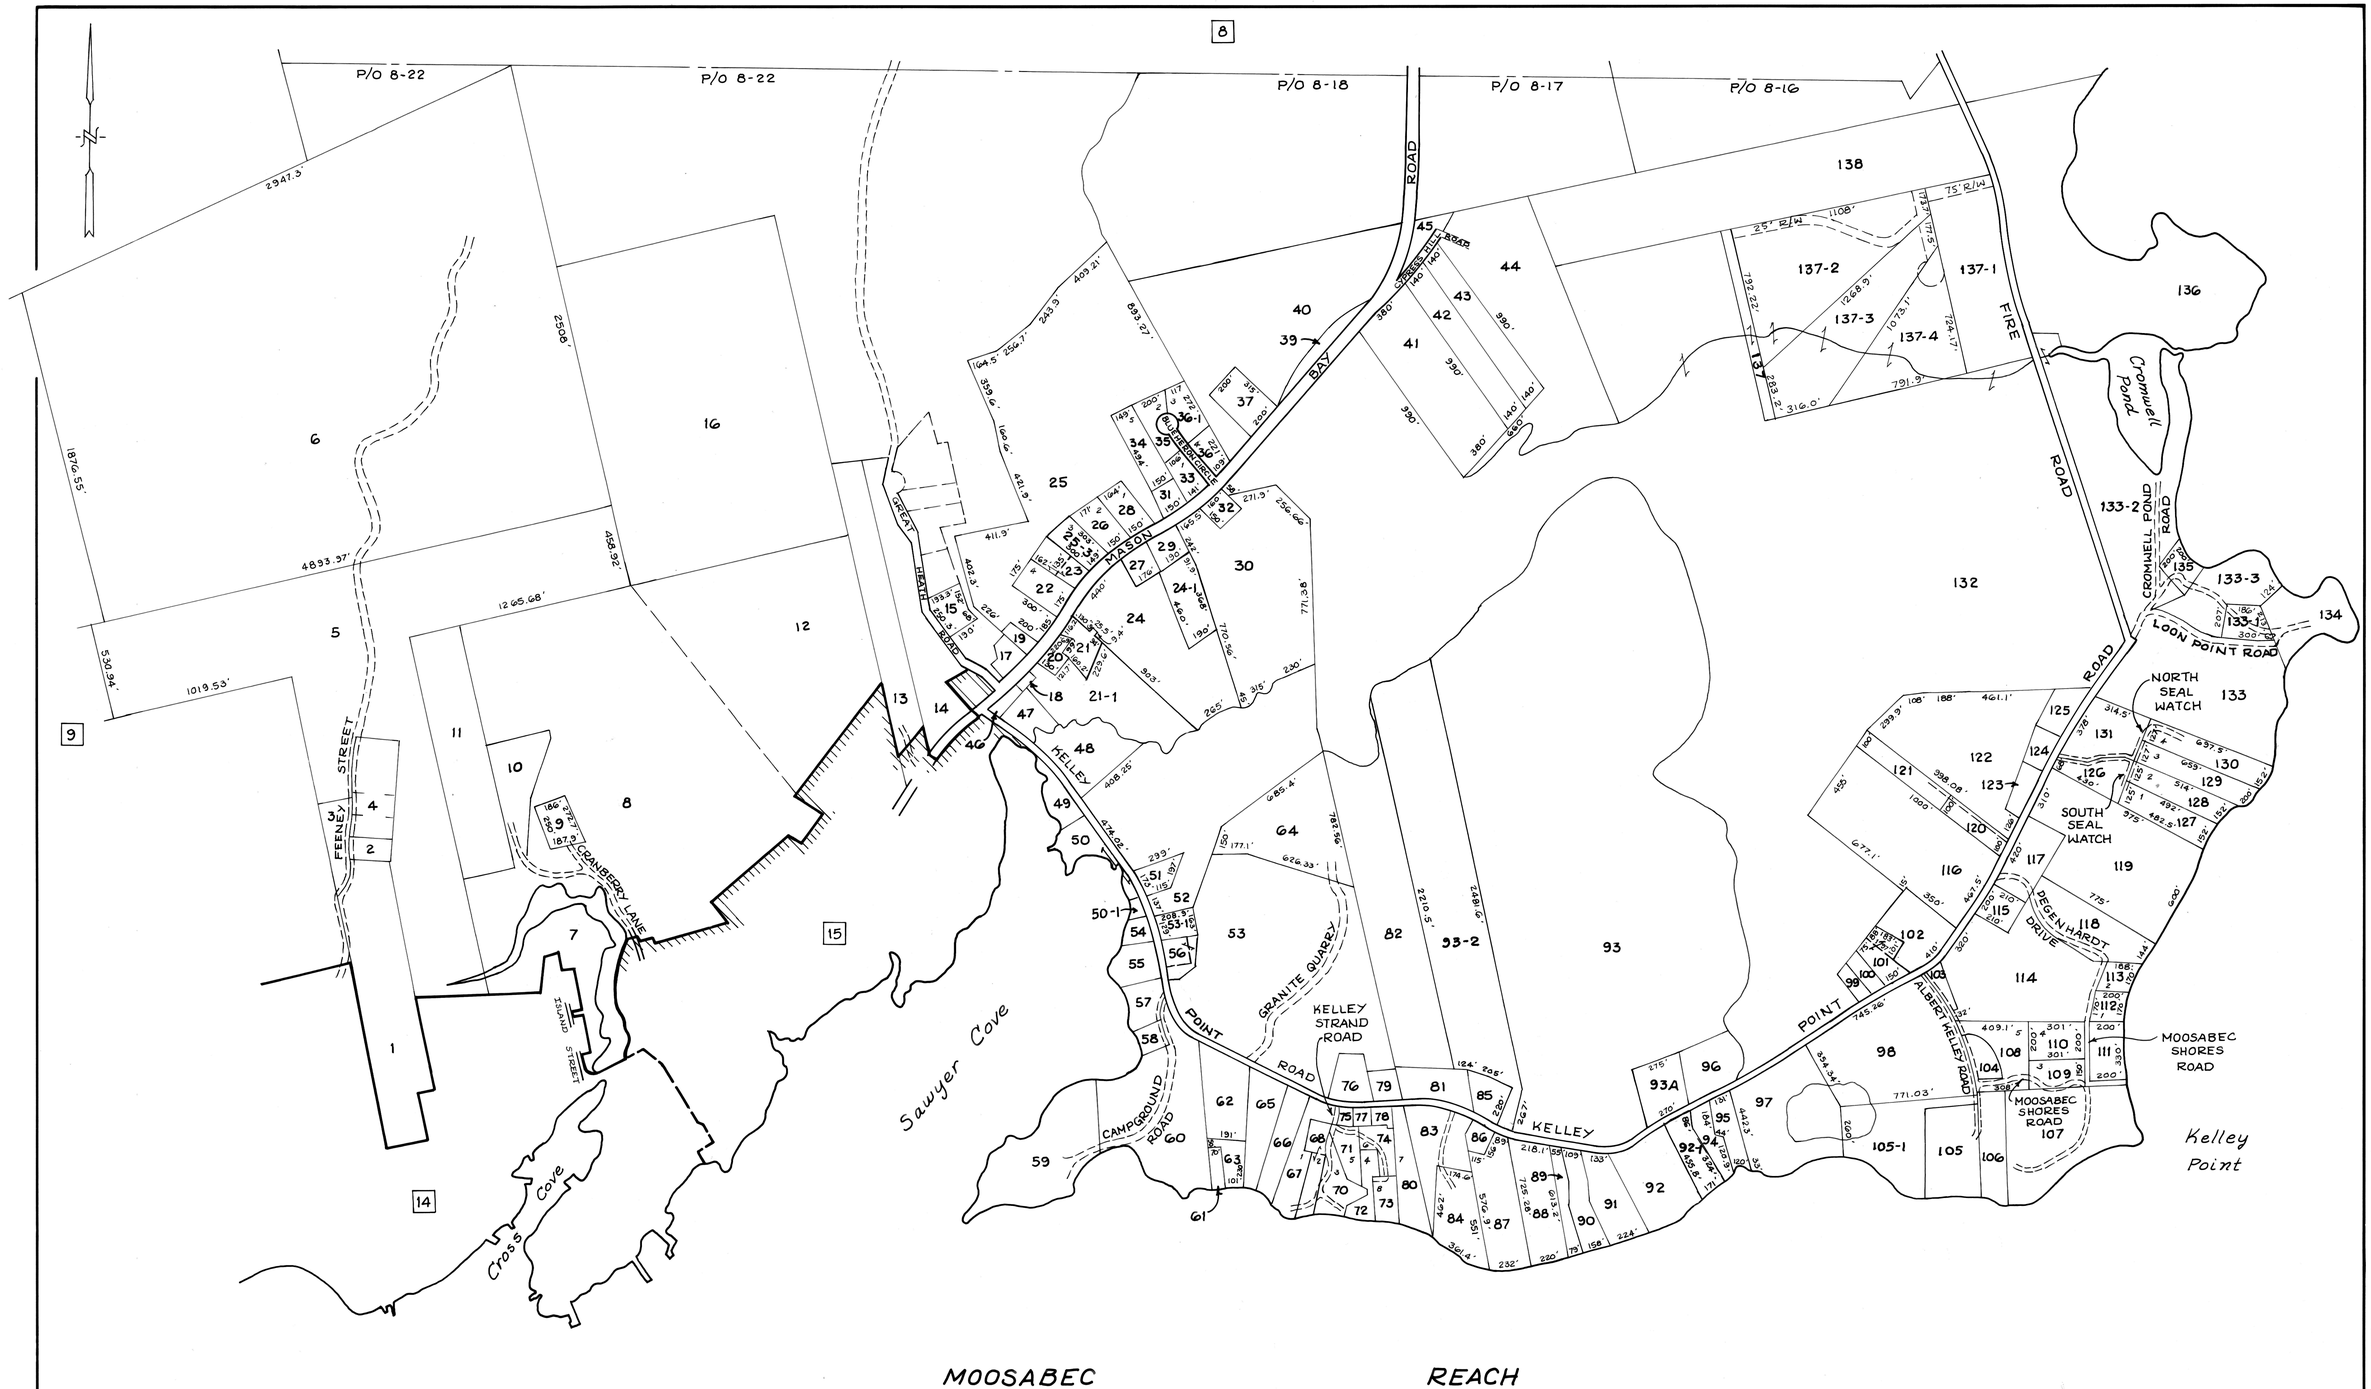

EMS
EASTERN MAPPING SERVICES
NEWBURGH, MAINE
(207) 234-2777

TAX MAPS ARE NOT SURVEYS. THEY ARE COMPILED FROM AERIAL PHOTOGRAPHY, EXISTING SURVEYS, DEEDS, AND LAND OWNERS DESCRIPTIONS. THEY ARE TO BE USED ONLY FOR ASSESSMENT PURPOSES, AND NOT FOR CONVEYANCES.

DATE OF AERIAL PHOTOGRAPHY MARCH 28, 2006
DATE OF MAP COMPLETION JULY 1, 2008
MAP SCALE 1 INCH = 400 FEET

LEGEND
PARCEL NUMBERS 2
MATCH LINE ..... — - —
ADJACENT MAPS 3

TAX MAP
TOWN OF JONESPORT
WASHINGTON COUNTY, MAINE

MAP NUMBER
10

NOV0791